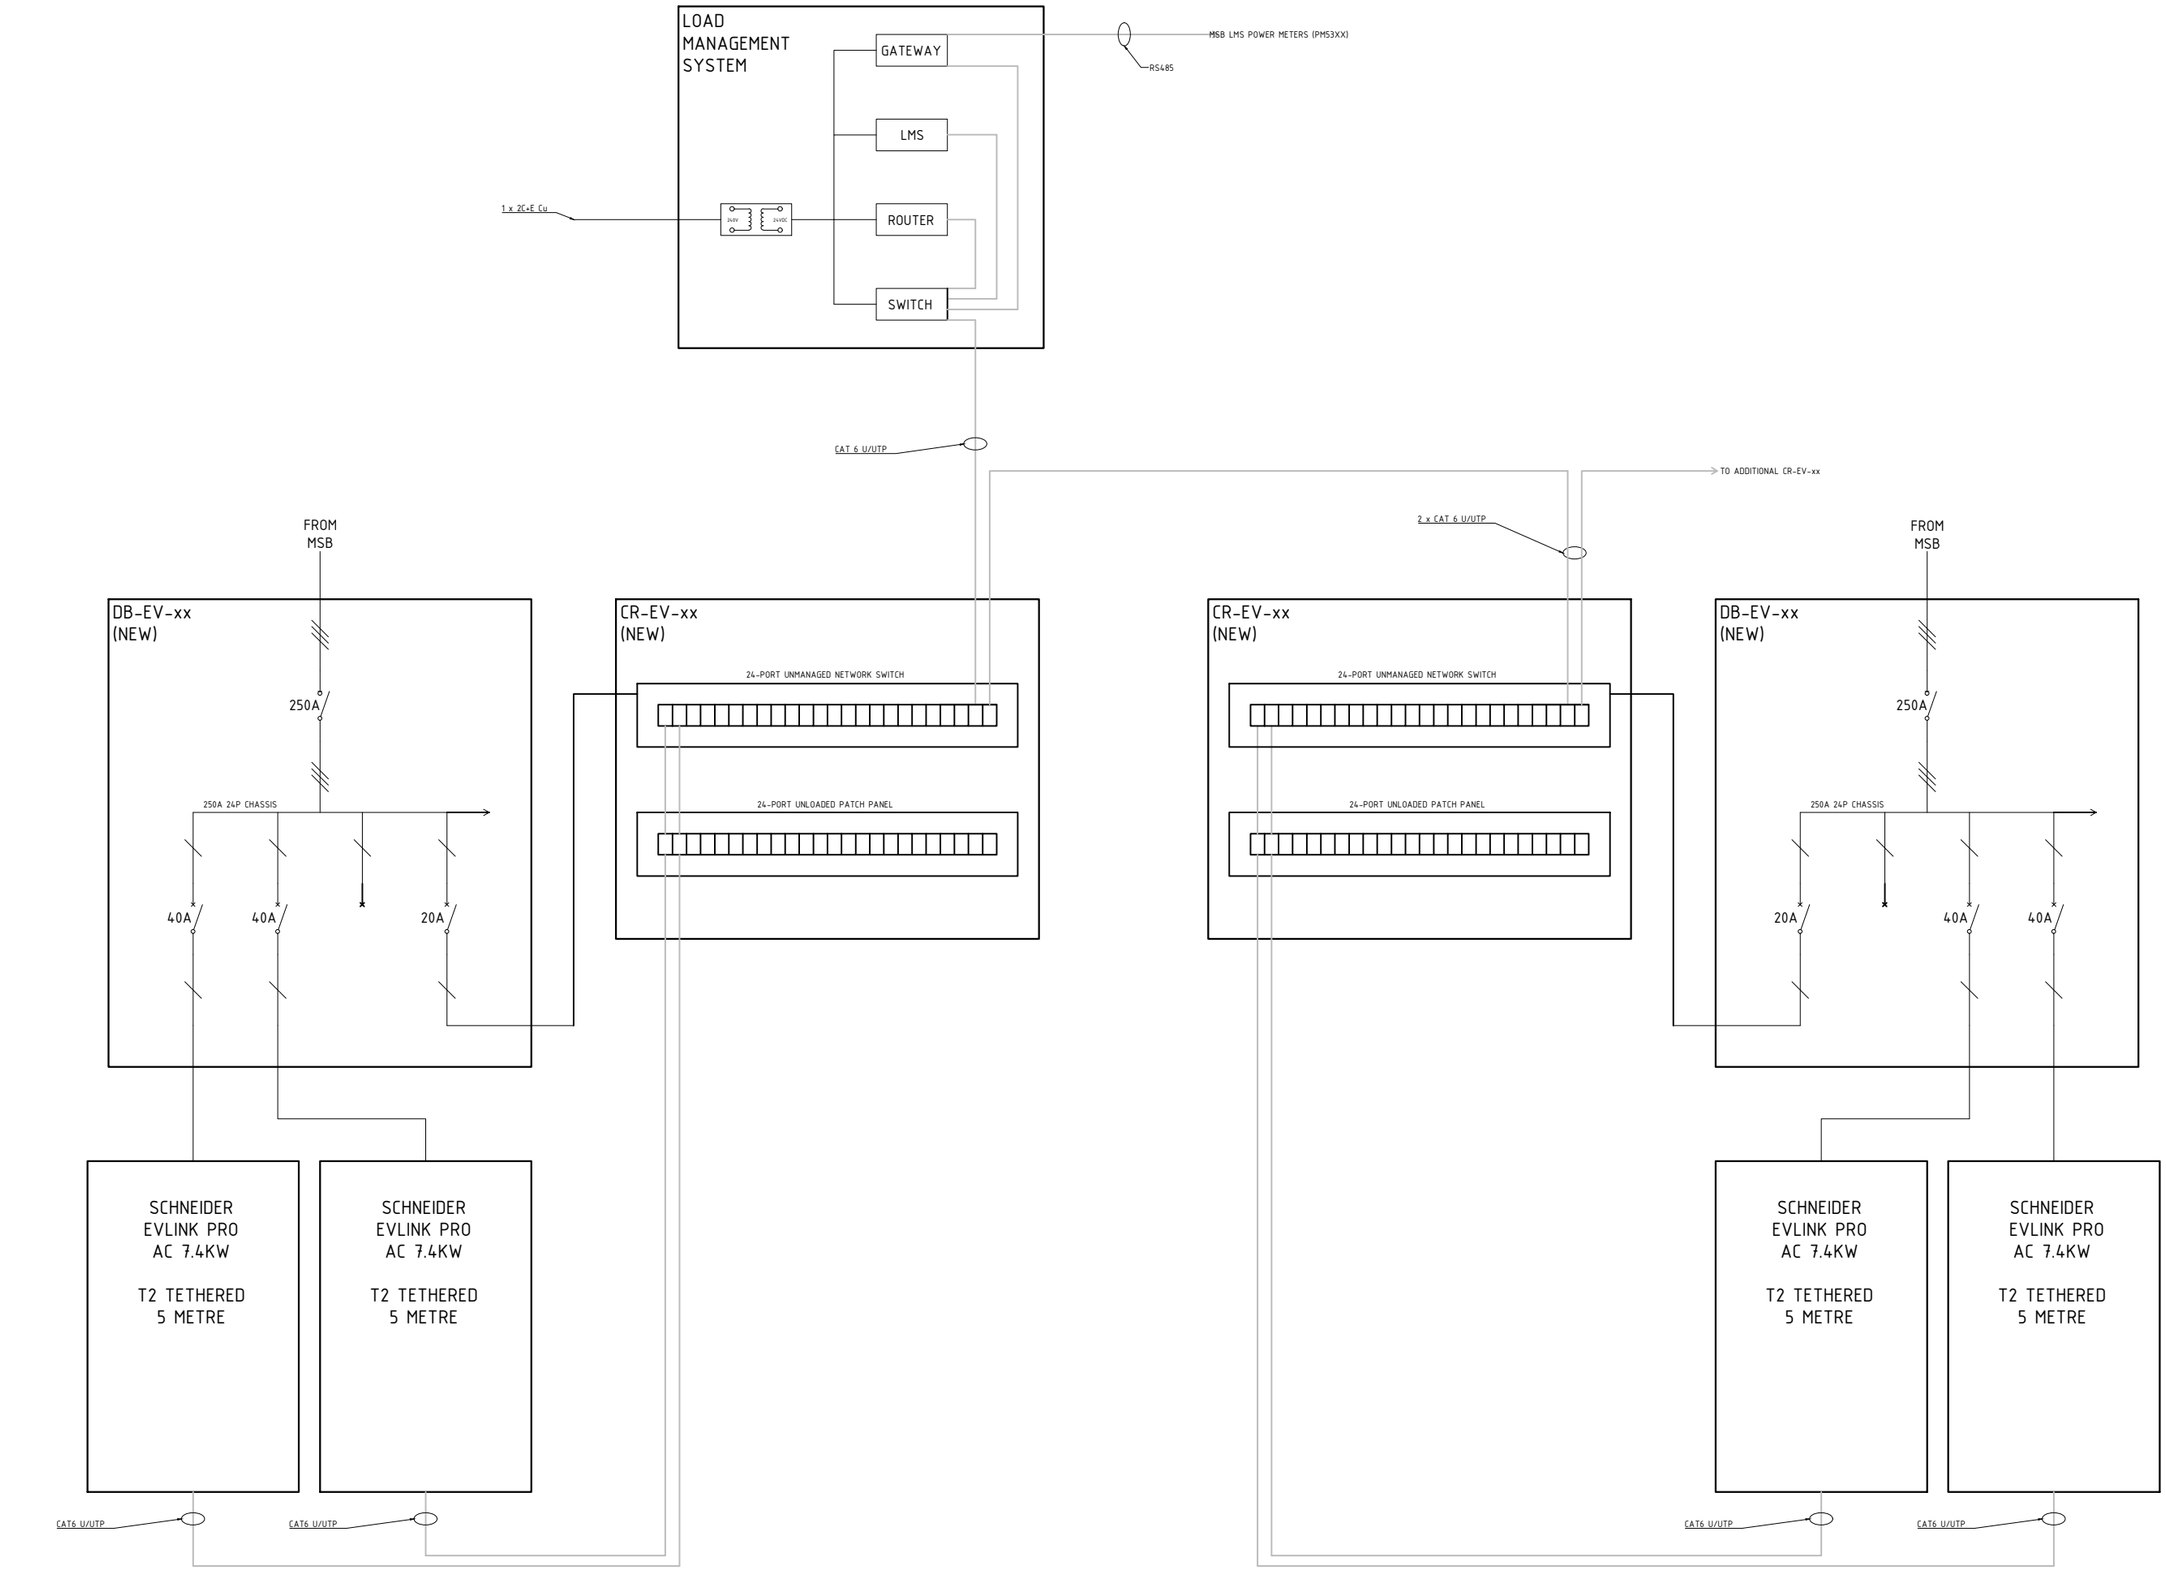


AMENDMENTS/REVISIONS			
Rev	Description	Initials	Date
X	TYPICAL DESIGN	A.C.	01/09/2026

CONTRACTOR

PLANIT CHARGE

CLIENT

ELECTRICAL CONTRACTOR

PROJECT

RESOURCE HUB

CHARGE+

DRAWING TITLE

ELECTRICAL VEHICLE CHARGING SYSTEM

ARCHITECTURE

DRAWN	DESIGNED	CHECKED	SCALE	DATE
A.C.	A.C.	G.M.	NTS	01/09/26

PROJECT/QUOTE No.	DRAWING No.	REVISION
XXXX	XXXX	X