

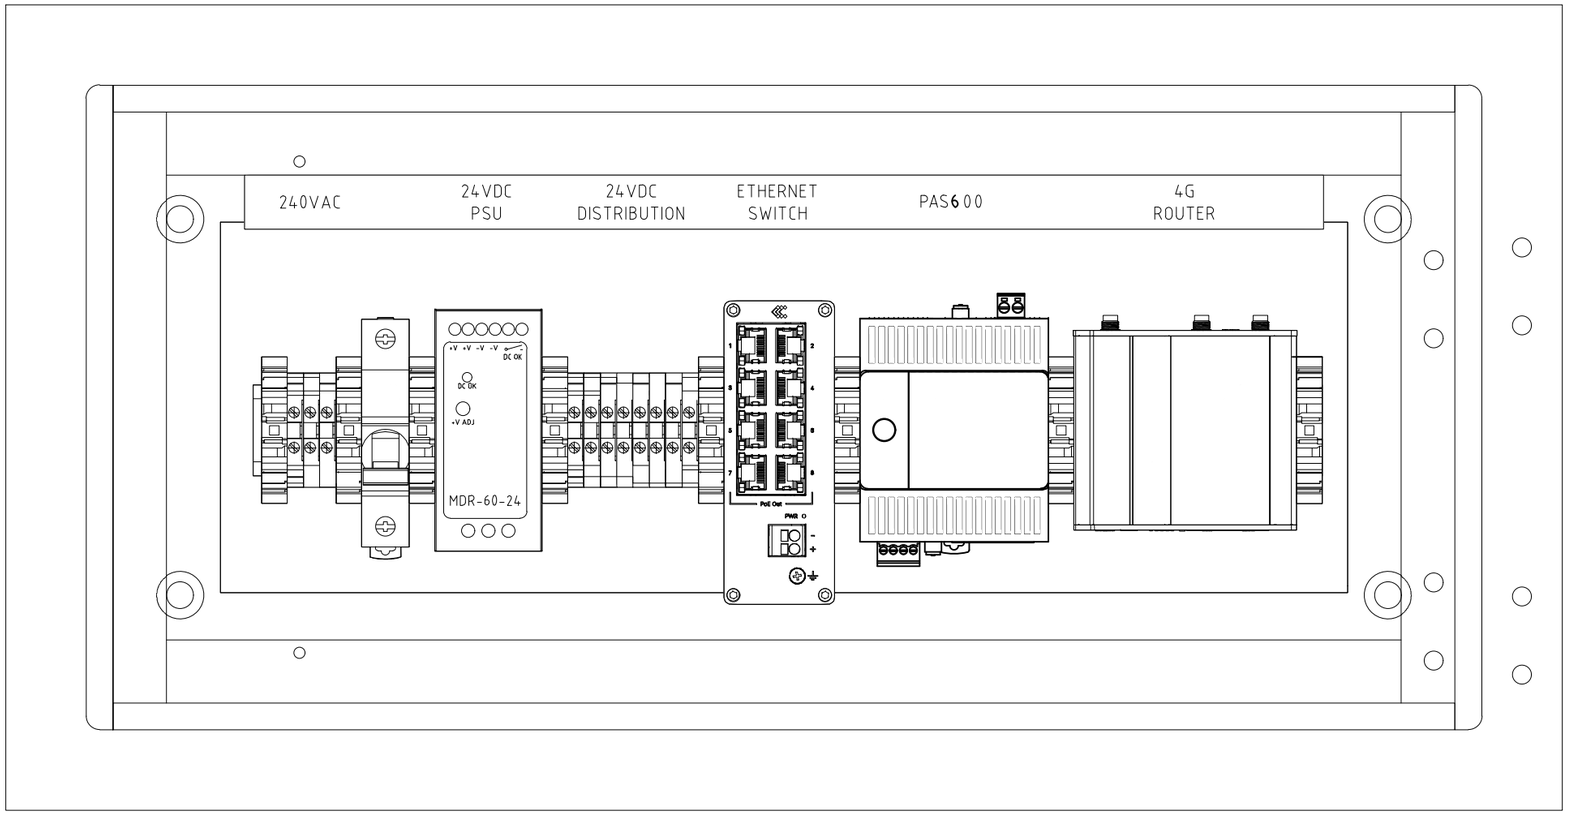



INTERNAL VIEW

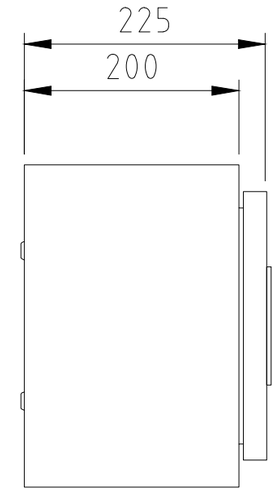


SIDE VIEW

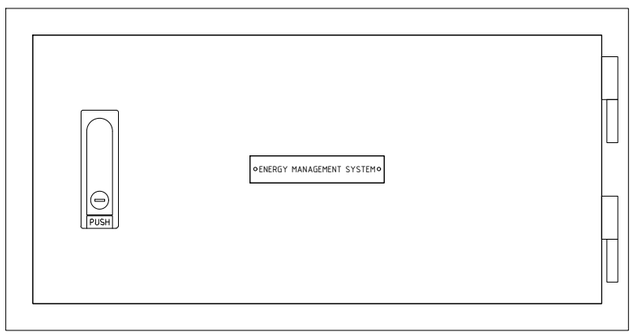

EXTERNAL VIEW

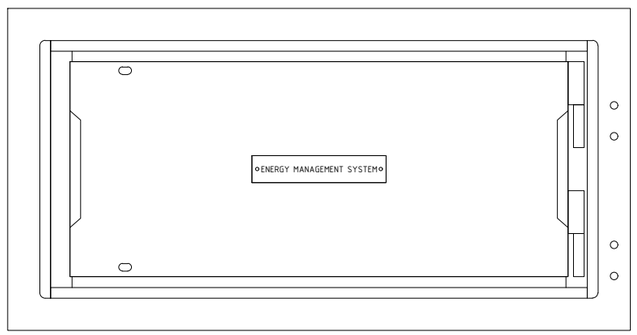

ESCUTCHEON VIEW

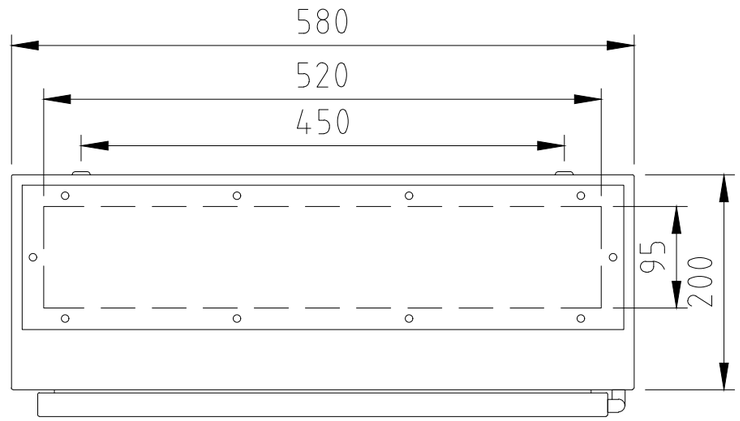

TOP/BOTTOM CUTOUT

AMENDMENTS/REVISIONS

Rev	Description	Initials	Date
x	TYPICAL DESIGN	A.C.	01/09/2026

CONTRACTOR

PLANIT CHARGE

CLIENT

ELECTRICAL CONTRACTOR

PROJECT

RESOURCE HUB

METER+

DRAWING TITLE

ENERGY MANAGEMENT SYSTEM

TYPICAL

DRAWN	DESIGNED	CHECKED	SCALE	DATE
A.C.	A.C.	G.M.	NTS	01/09/26

PROJECT/QUOTE No.	DRAWING No.	REVISION
XXXX	XXXX	X